REVISION NO.	DATE OF REVISION	REVISION	INITIAL
1	JUNE/66	Drainage Area Revised, Drains Added, Deleted and Changed	
2	SEPT./66	Drains Added and Changed	
3	MAY/69	Drains Changed and Deleted	
4	SEPT./71	Drainage Area Revised, Drains Added, Deleted and Changed	
5	JAN. 74	Updated & redrawn	
6	79 03 28	Boundary change	
7	79 06 15	Boundary change	
8	92 03 10	Drain Name Changed	

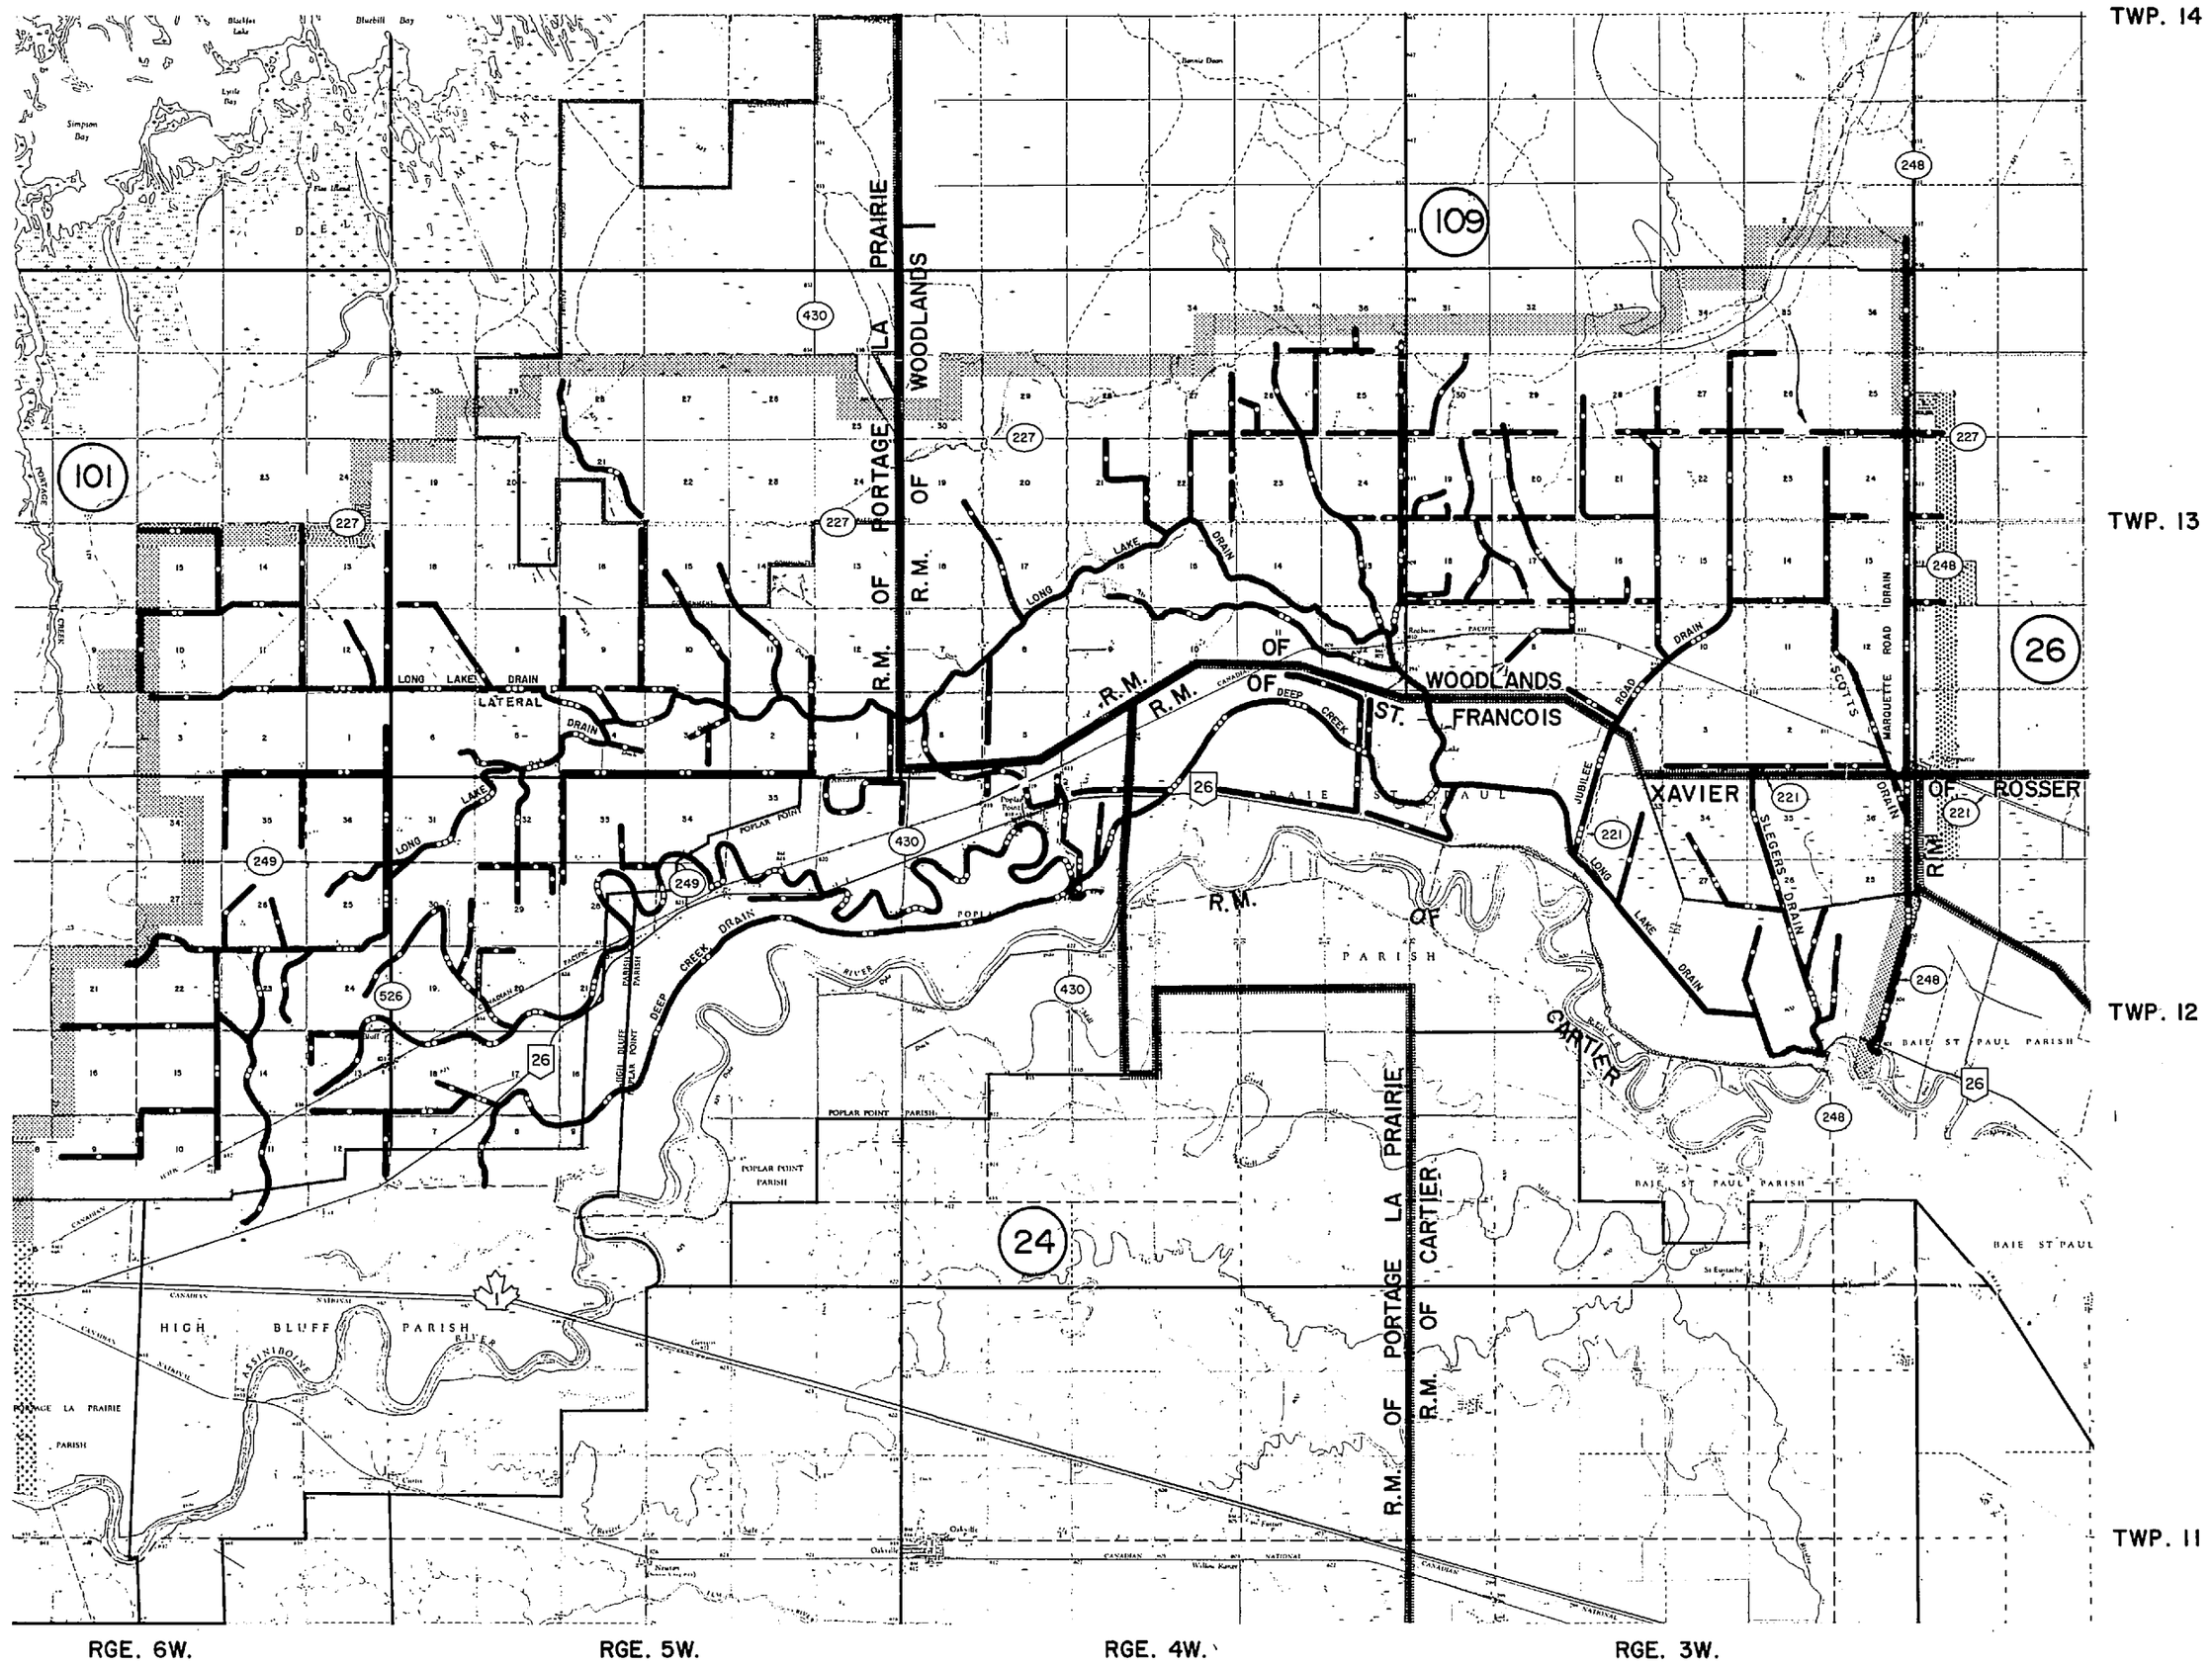

N

LEGEND

WATER COURSE

- 1st ORDER DRAINS
- 2nd ORDER DRAINS
- 3rd ORDER DRAINS
- 4th ORDER DRAINS
- 5th ORDER DRAINS (V)
- 6th ORDER DRAINS (VI)
- 7th ORDER DRAINS (VII)

- ADJACENT WATERSHED (26)
- LIMITS OF DRAINAGE AREA
- CITY, TOWN AND MUNICIPAL BOUNDARIES
- PROVINCIAL TRUNK HIGHWAYS (2)
- PROVINCIAL ROADS (513)

SCALE IN MILES: 0 1 2 3 4 5

SCALE IN KILOMETERS: 0 1 2 3 4 5 6 7 8

25

	FILE NO.						
	FILE NO.						
	FILE NO.						
	FILE NO.	DATE	REMARKS	NAME			
CROSS REFERENCES		REVISIONS			APPROVED AS TO:		

DRAWN: W.K. WARNOCK
SURVEYED:
DESIGNED:
CHECKED:
REVIEWED:
RECOMMENDED: DIRECTOR OF OPERATIONS

PROVINCE OF MANITOBA
DEPARTMENT OF MINES, RESOURCES AND ENVIRONMENTAL MANAGEMENT
WATER RESOURCES BRANCH

SUBMITTED: DIRECTOR OF PLANNING
DIRECTOR GENERAL

PLAN OF LONG LAKE WATERSHED

SHOWING

DESIGNATIONS OF DRAINS

SCALE	DATE	SHEET	OF	FILE NO.
AS SHOWN				92-1-1003