REVISION NO.	DATE OF REVISION	REVISION	INITIAL
1.	SEPT. 68	Drains added and changed.	
2.	MAY 69	Drainage area revised. Drains changed, added and deleted.	
3.	MAR. 75	Drainage area revised.	
4.	79 05 04	Boundary change.	
5	87 01 20	Drains added and deleted	J.E.M.

239.25 SQ. MILES
619.66 km²

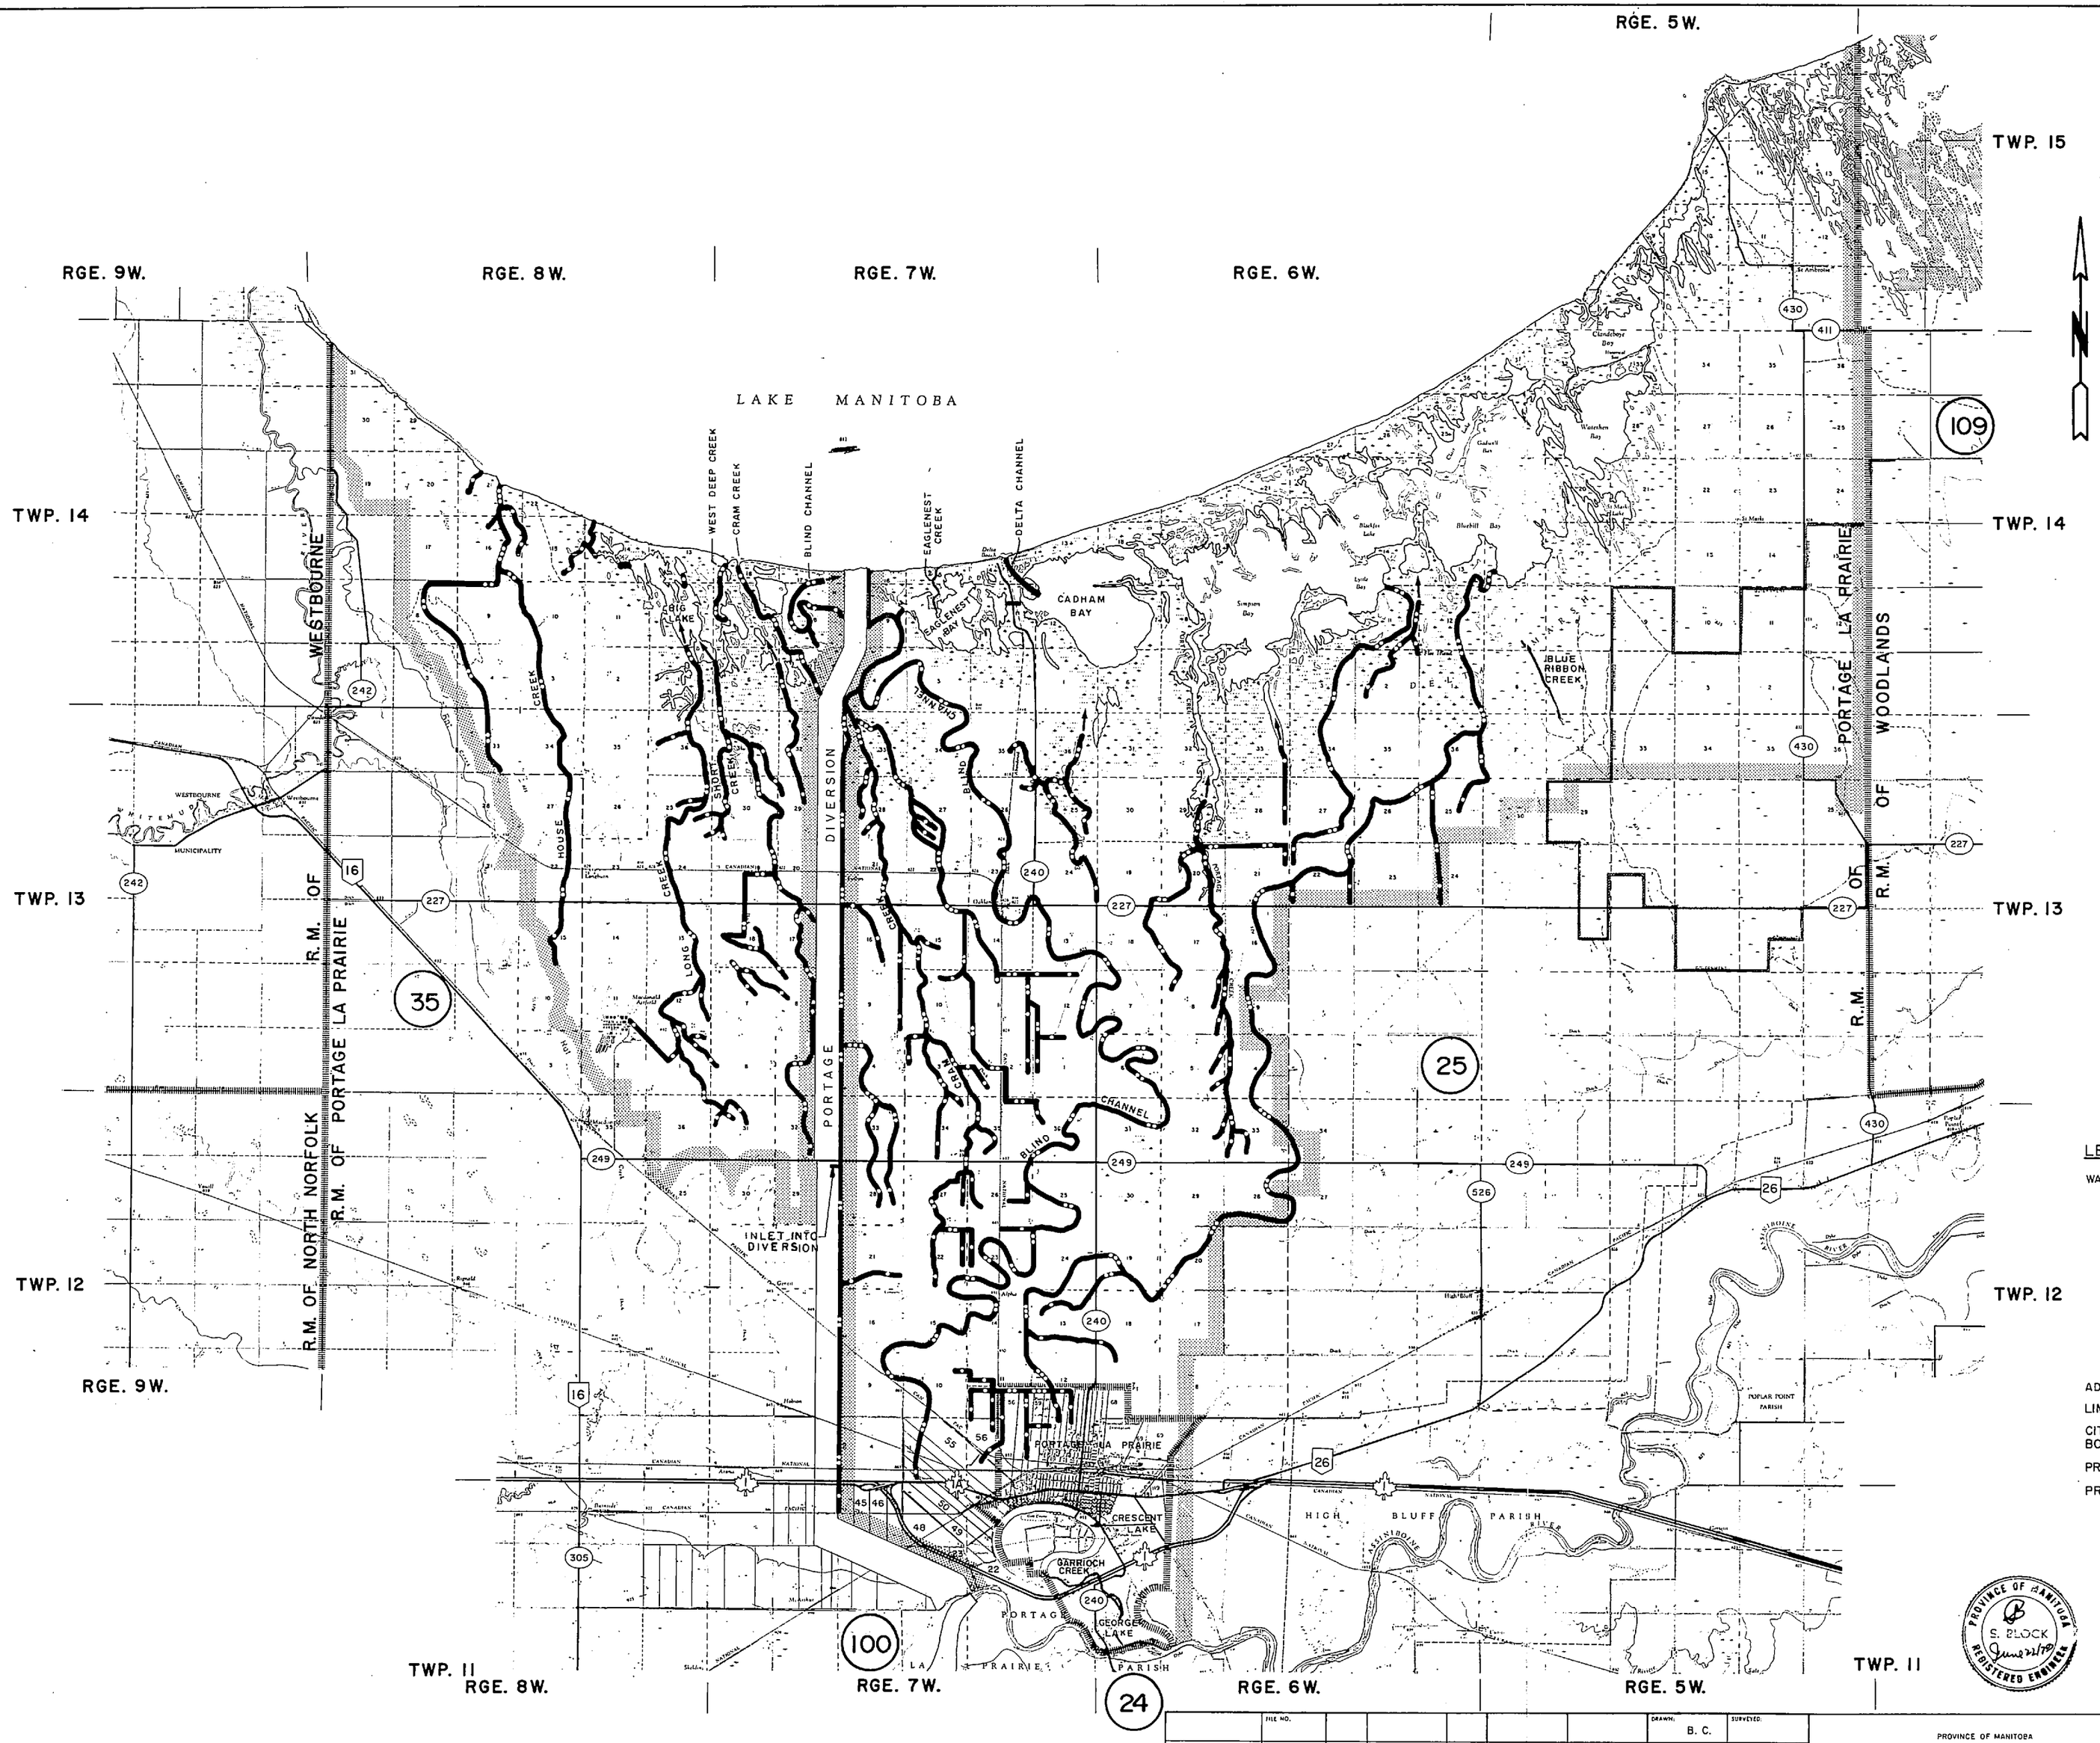

LEGEND

WATER COURSE
- 1st ORDER DRAINS
- 2nd ORDER DRAINS
- 3rd ORDER DRAINS
- 4th ORDER DRAINS
- 5th ORDER DRAINS (V)
- 6th ORDER DRAINS (VI)
- 7th ORDER DRAINS (VII)

ADJACENT WATERSHED (100)
LIMITS OF DRAINAGE AREA
CITY, TOWN AND MUNICIPAL BOUNDARIES
PROVINCIAL TRUNK HIGHWAY (3)
PROVINCIAL ROADS (513)

SCALE IN MILES: 0 1 2 3 4 5
SCALE IN KILOMETRES: 0 1 2 3 4 5 6 7 8

PROVINCE OF MANITOBA
S. BLOCK
REGISTERED ENGINEER

CROSS REFERENCES	REVISIONS			APPROVED AS TO: S/C
FILE NO.				
FILE NO.				
FILE NO.				
FILE NO.	DATE	REMARKS	NAME	

DRAWN: B. C. SURVEYED:
DESIGNED:
CHECKED: S. Block
REVIEWED:
RECOMMENDED: DIRECTOR OF OPERATIONS

PROVINCE OF MANITOBA
DEPARTMENT OF MINES, NATURAL RESOURCES AND ENVIRONMENT
WATER RESOURCES DIVISION

SUBMITTED: DIRECTOR OF PLANNING
APPROVED: DIRECTOR GENERAL

PLAN OF PORTAGE DELTA AREA
SHOWING
DESIGNATIONS OF DRAINS

SCALE:	DATE:	SHEET:	FILE NO.
AS SHOWN	78 12 05	1 OF 1	82-3-1026