REVISION NO.	DATE OF REVISION	REVISION	INITIAL
1.	June/67	Drains Deleted, Added and Changed	
2.	June/68	Drains Added	
3.	April/75	Drain Added	
4.	June/79	Drainage Area Deleted.	
5	83 04 26	Boundary and Drains Changed	
6	86 11 21	Boundary Changed & Drains Added	

241.00 SQ. MI.
624.20 km²

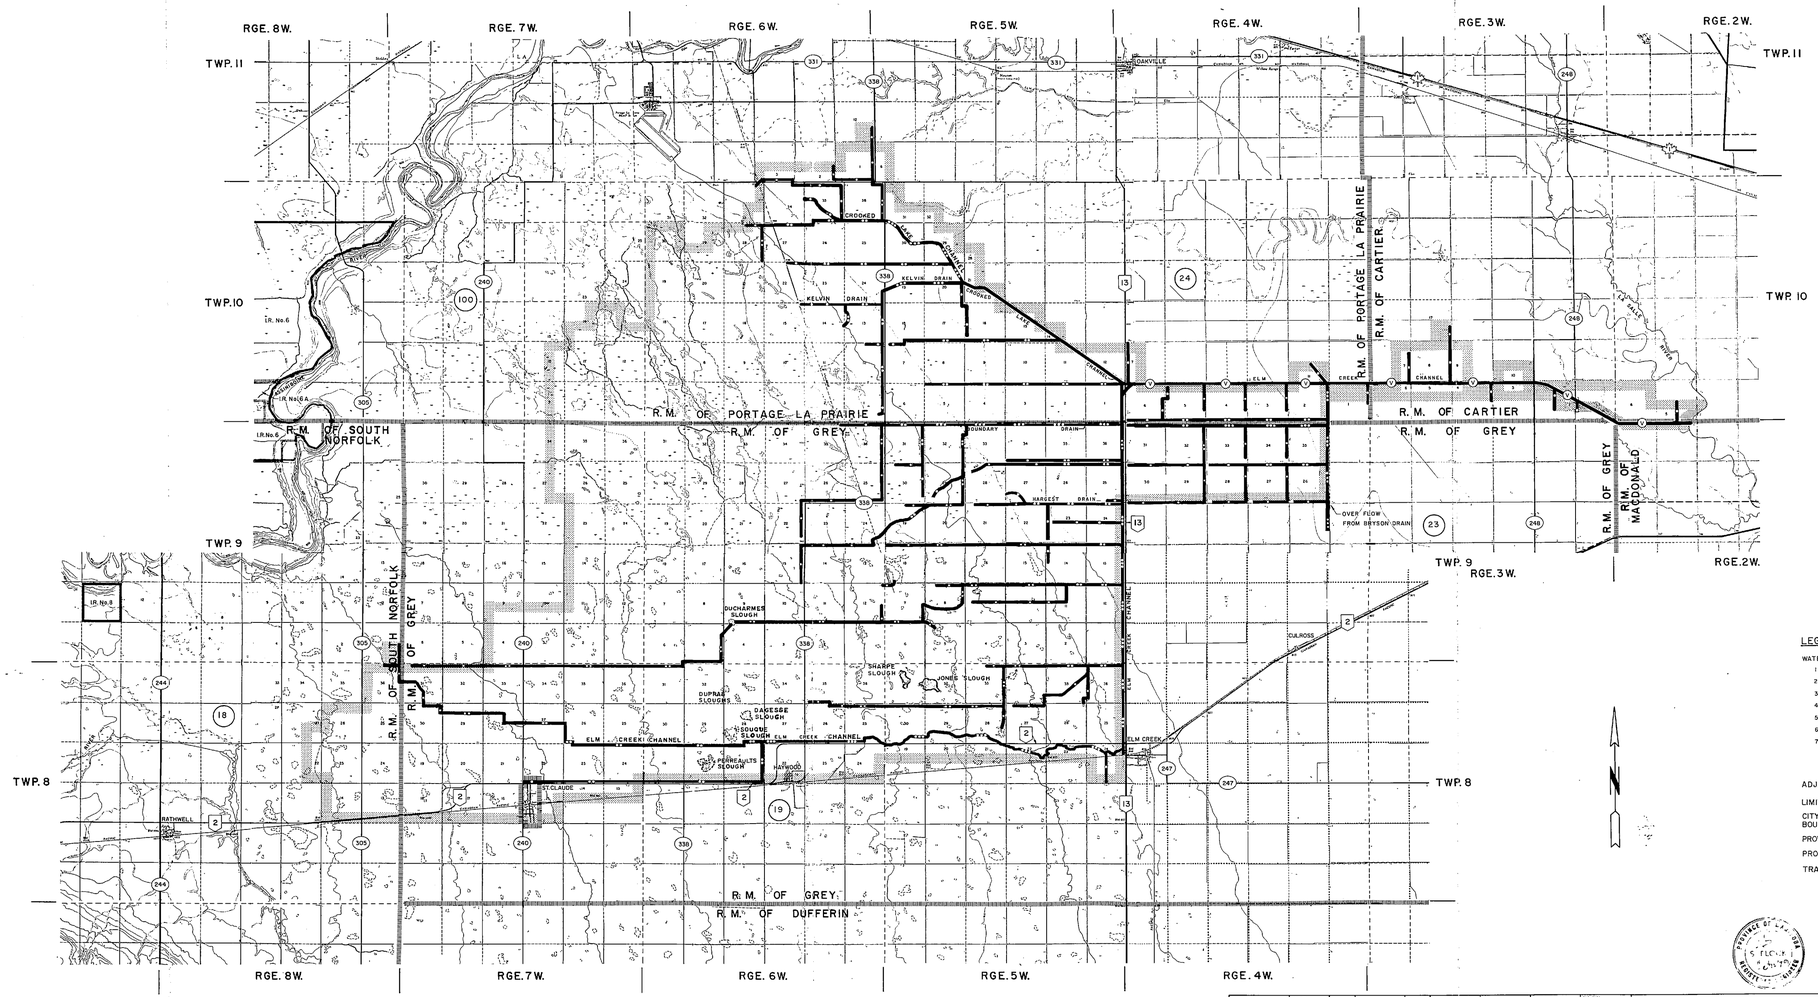

LEGEND

WATER COURSE
- 1st ORDER DRAINS
- 2nd ORDER DRAINS
- 3rd ORDER DRAINS
- 4th ORDER DRAINS
- 5th ORDER DRAINS
- 6th ORDER DRAINS
- 7th ORDER DRAINS

ADJACENT WATERSHED — 19

LIMITS OF DRAINAGE AREA

CITY, TOWN AND MUNICIPAL BOUNDARIES

PROVINCIAL TRUNK HIGHWAY — 3

PROVINCIAL ROADS — 312

TRANS CANADA HIGHWAY

SCALE IN MILES: 0 1 2 3 4 5

SCALE IN KILOMETRES: 0 1 2 3 4 5 6 7 8

21

	FILE NO.					
	FILE NO.					
	FILE NO.					
	FILE NO.	DATE	REMARKS	NAME		
CROSS REFERENCES		REVISIONS			APPROVED AS TO:	

DRAWN: R.L.P. SUPERVISED:
DESIGNED: J.H.
REVIEWED: FOR DIRECTOR
RECOMMENDED: DIRECTOR, ENGINEERING AND CONSTRUCTION BRANCH

PROVINCE OF MANITOBA
DEPARTMENT OF MINES, NATURAL RESOURCES AND ENVIRONMENT
WATER RESOURCES DIVISION

SUBMITTED: DIRECTOR OF ENGINEERING
APPROVED: DIRECTOR, WATER RESOURCES BRANCH

PLAN OF ELM CREEK CHANNEL AREA

SHOWING

DESIGNATIONS OF DRAINS

SCALE	DATE	SHEET	FILE NO.
AS SHOWN	79 06 21	1 OF 1	12-51210