REVISION NO.	DATE OF REVISION	REVISION	INITIAL
1	June/66	Drains Changed.	
2	June/67	Drains Changed, Deleted and Added.	
3	Sept/71	Drainage Area Revised, Drains Changed.	
4	June/79	Drainage Area Added and Deleted.	
5	MAY/83	[illegible]	[illegible]
6	NOV/90	[illegible] Changed	

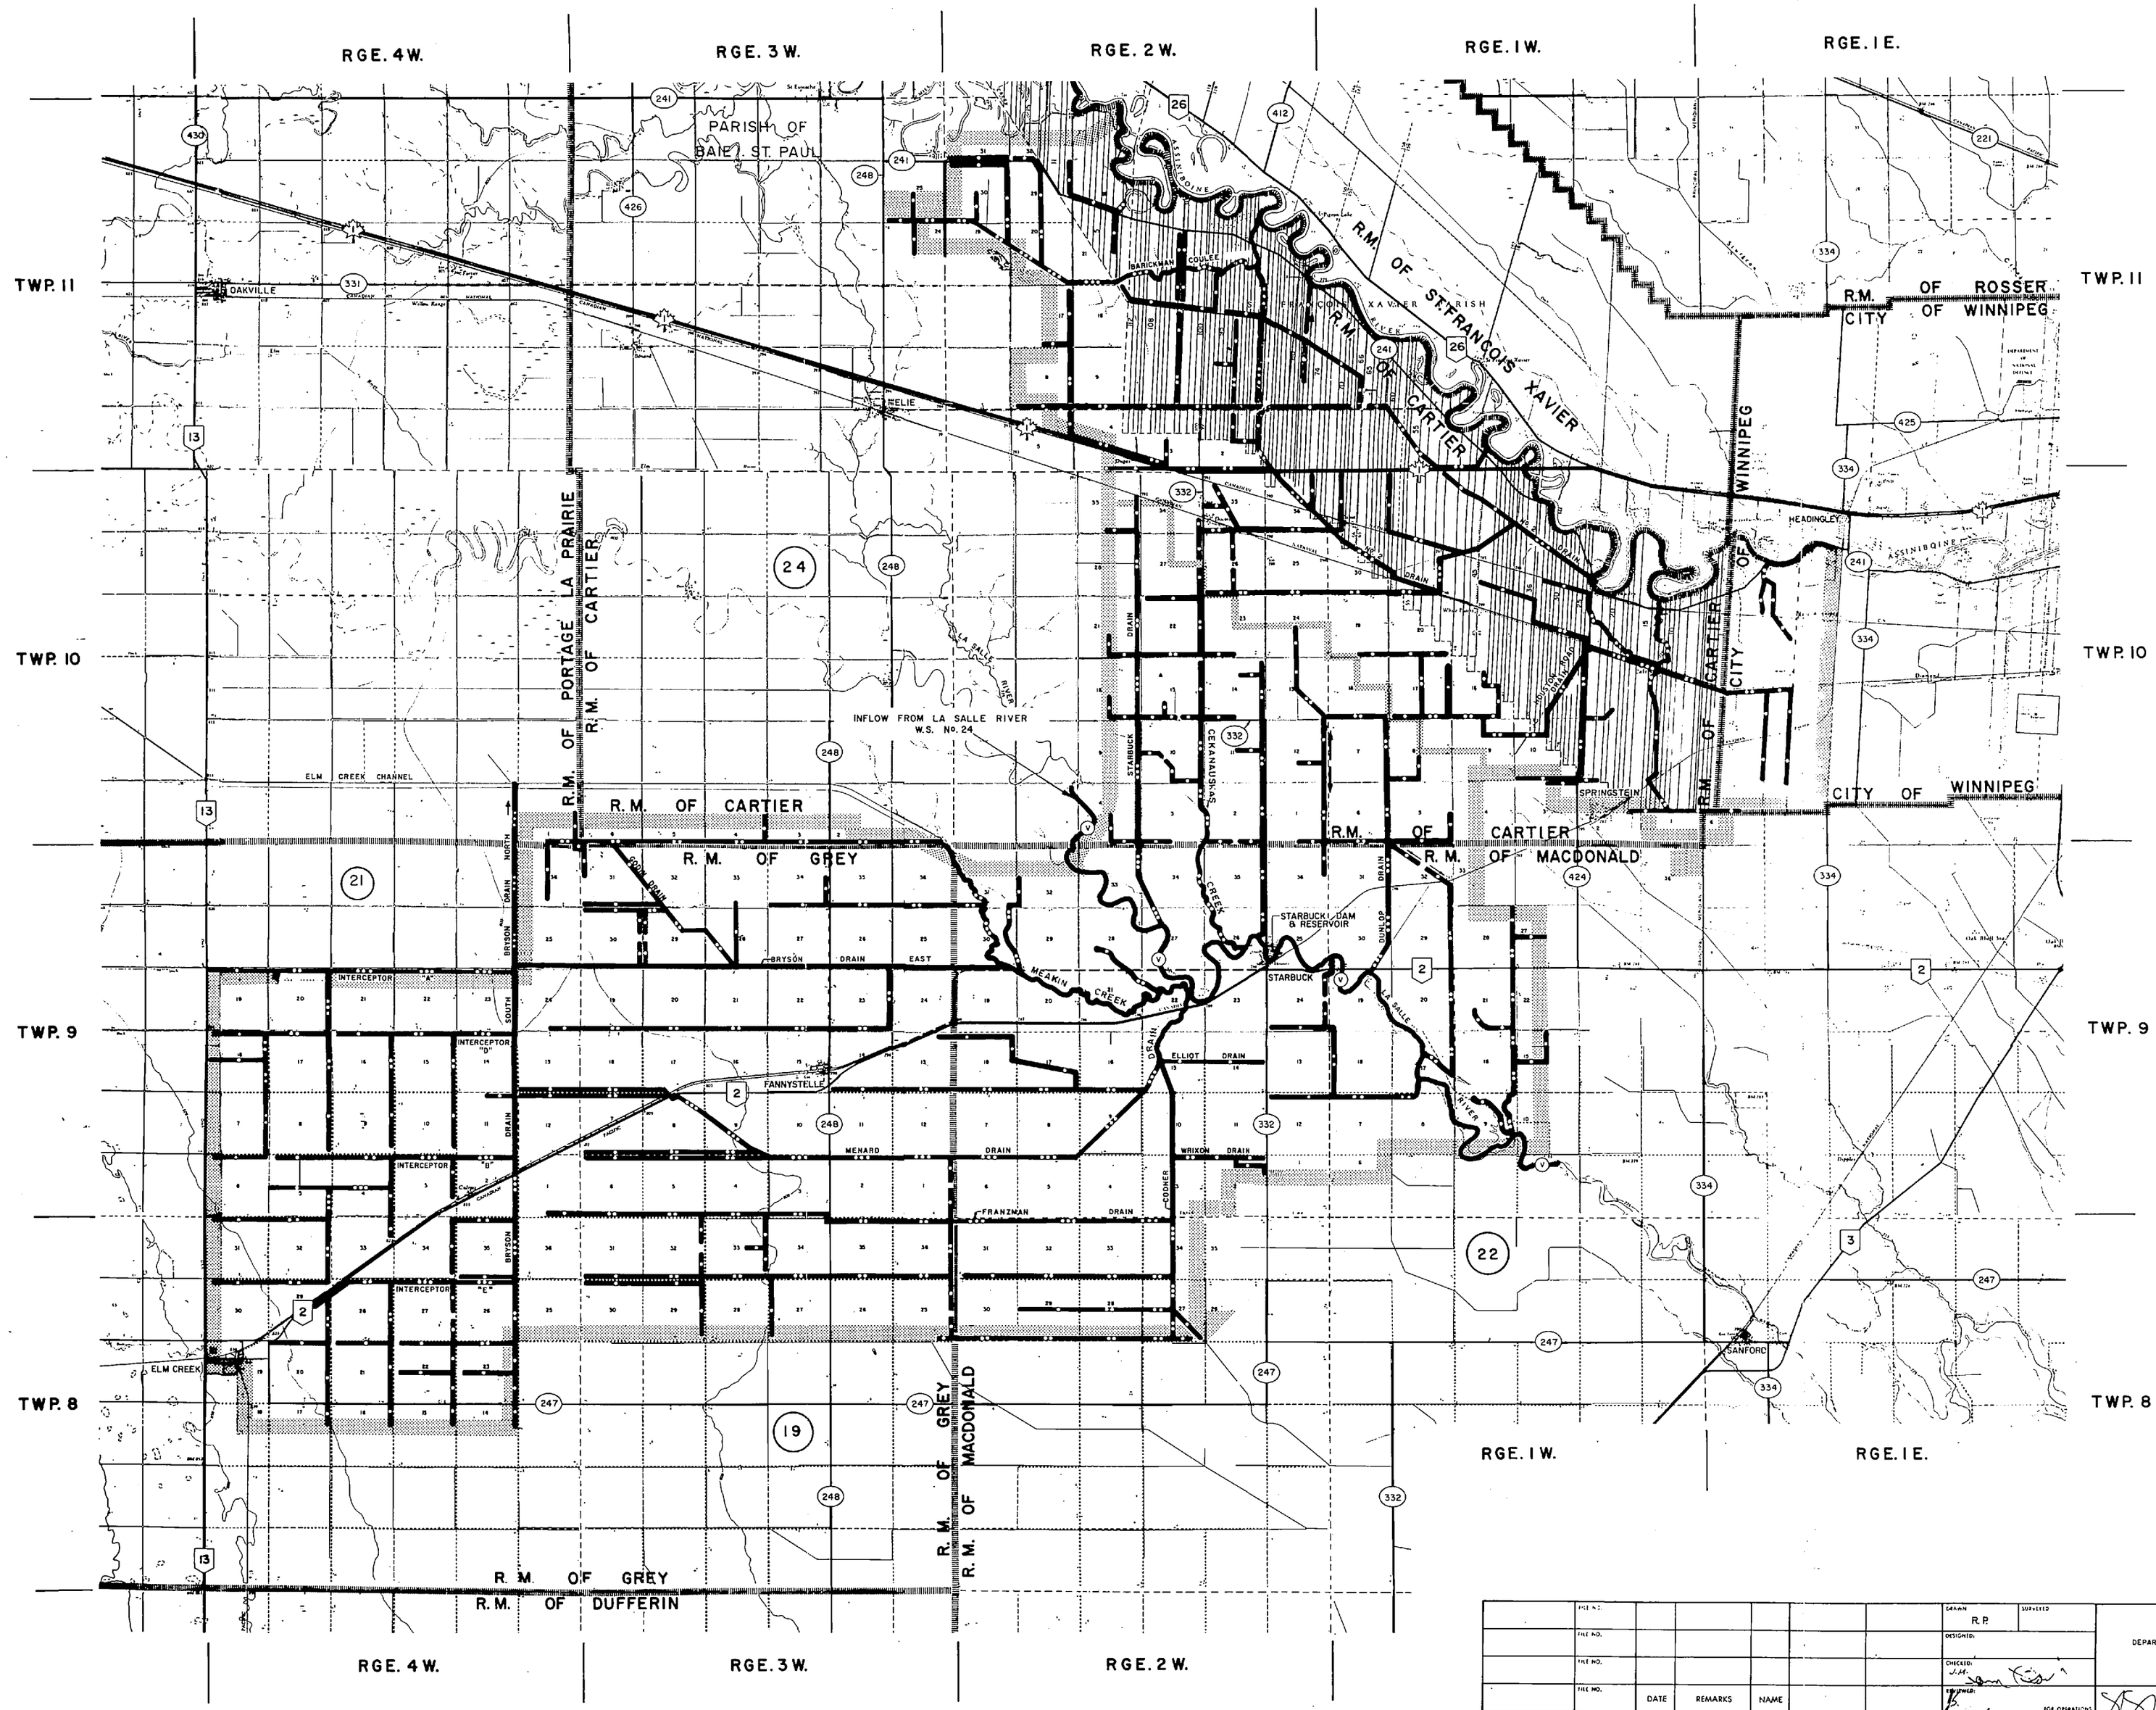

245.65 SQ. MI.
636.23 Km^2

SECTION 5.1.4

LEGEND

WATER COURSE
- 1st ORDER DRAINS
- 2nd ORDER DRAINS
- 3rd ORDER DRAINS
- 4th ORDER DRAINS
- 5th ORDER DRAINS
- 6th ORDER DRAINS
- 7th ORDER DRAINS

ADJACENT WATERSHED
LIMITS OF DRAINAGE AREA
CITY, TOWN AND MUNICIPAL BOUNDARIES
PROVINCIAL TRUNK HIGHWAY
PROVINCIAL ROADS
TRANS CANADA HIGHWAY

SCALE IN MILES
SCALE IN KILOMETRES

23

CROSS REFERENCES	REVISIONS	APPROVED AS TO:
FILE NO.	DATE / REMARKS / NAME	

DRAWN: R.P. SURVEYED
DESIGNED:
CHECKED: J.H.
REVIEWED: B. FOR OPERATIONS
RECOMMENDED: DIRECTOR, ENGINEERING AND CONSTRUCTION BRANCH

PROVINCE OF MANITOBA
DEPARTMENT OF MINES, NATURAL RESOURCES AND ENVIRONMENT
WATER RESOURCES DIVISION

SUBMITTED: DIRECTOR OF PLANNING
APPROVED: DIRECTOR, WATER RESOURCES BRANCH

PLAN OF
CENTRAL LA SALLE RIVER AREA
SHOWING
DESIGNATIONS OF DRAINS

SCALE	DATE	SHEET	FILE NO.
AS SHOWN	79 06 01	1 of 1	12-5-1336